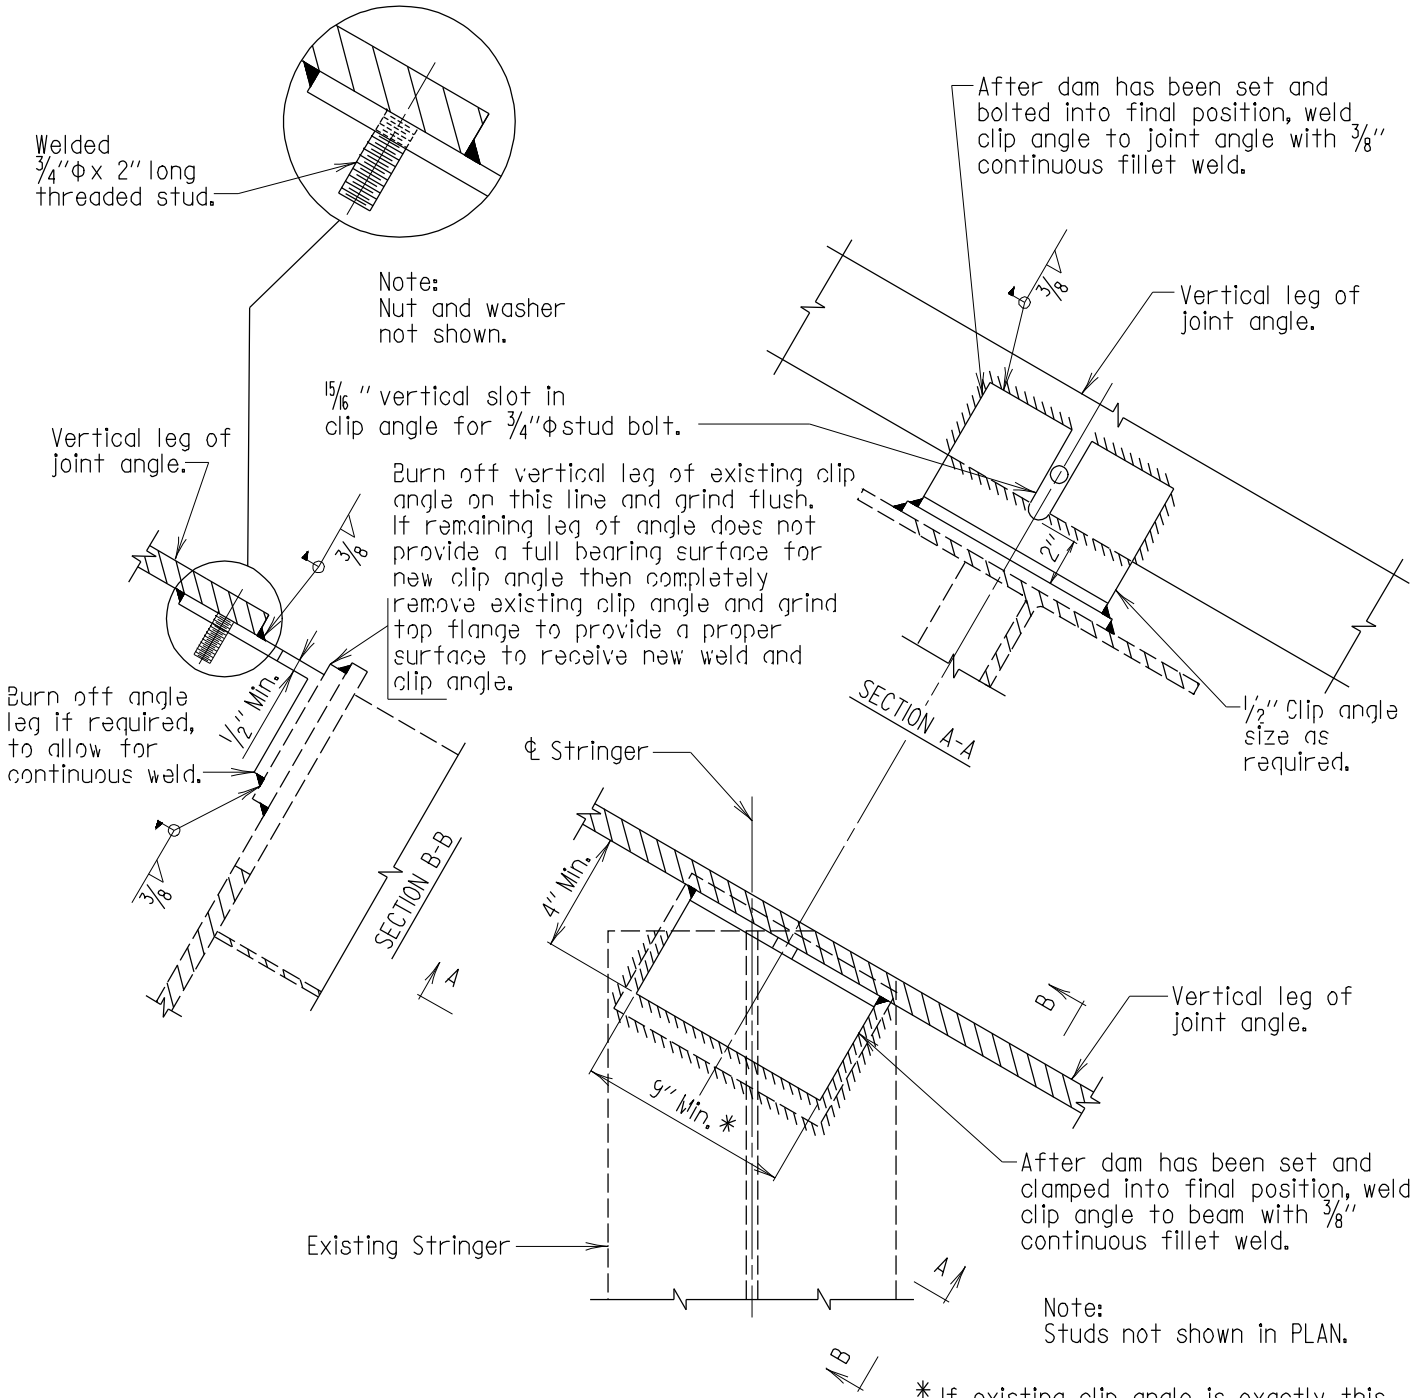

PLAN

Scale: 1 1/2" = 1'-0"

Note:
Existing members shown dashed.

APPROVAL
E.S. Freedman DIRECTOR OFFICE OF BRIDGE DEVEL.
DATE: 4/12/78

REVISIONS	
SHA	FHWA
2-23-93	·
2-17-94	·
5-24-01	·
7-24-01	·

FHWA APPROVAL
DATE: 10-17-78

STATE OF MARYLAND
DEPARTMENT OF TRANSPORTATION
STATE HIGHWAY ADMINISTRATION
OFFICE OF BRIDGE DEVELOPMENT

ROADWAY JOINT - CLIP ANGLE DETAIL
DECK REPLACEMENT - EXISTING STRINGER

STANDARD NO. BR-SS(8.06)-78-72 SHEET 1 OF 1

SUPERSTRUCTURE-STEEL